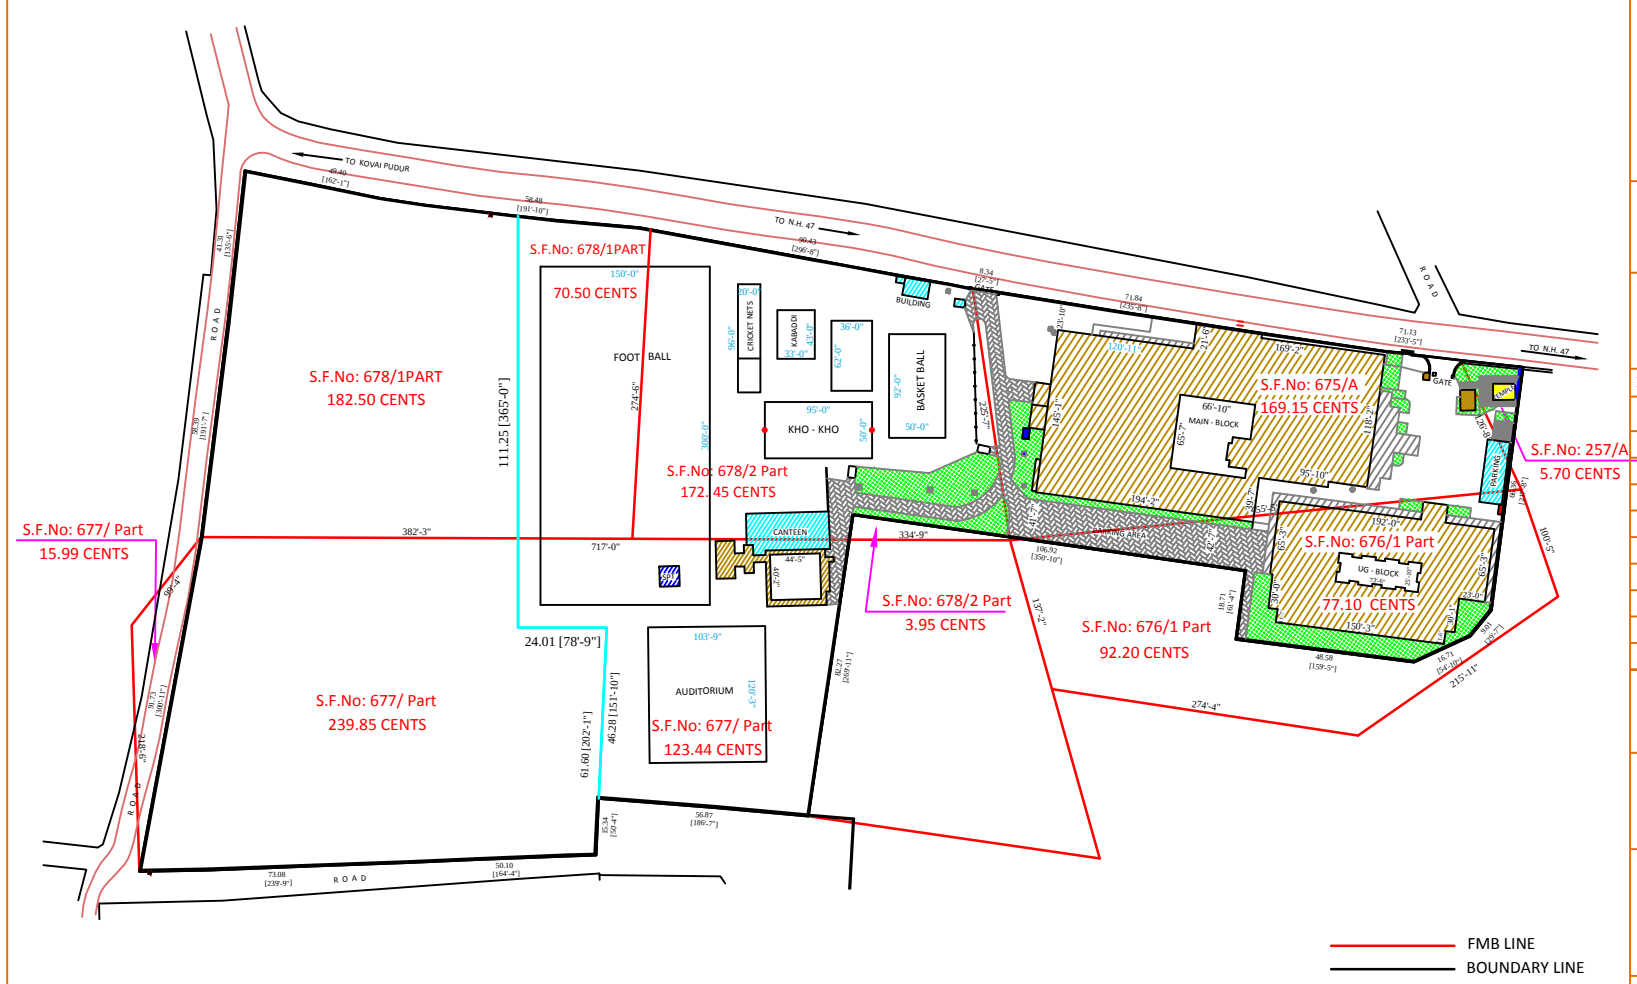

N
W E
S

SCALE = 1 : 700

PLAN SHOWING THE BOUNDARIES, ROADS, LEVELS AND EXISTING BUILDINGS IN SF. NO: 677, 678/1, 678/2 AND 675/A AT KUNIAMUTHUR VILLAGE, COIMBATORE DISTRICT.

CLIENT :

M/s.VLB Janaki Ammal
College of Arts and Science,
Covai Pudur

LEGEND:-

SYMBOL	DESCRIPTION
	BOUNDARY STONE
	BOUNDARY LINE
	ROAD
	BUILDING
	SHED
	SUMP & TANK
	LAWN
	TEMPLE
	FOOT PATH

AREA:

1040.71 CENTS

NOTE :

1. ALL DIMENSION ARE IN METRES
2. GRID AT 20m INTERVAL
3. TBM +100.000m AT TOP BUILDING BASEMENT LEVEL
4. MINOR CONTOUR AT 0.2m INTERVAL
5. MAJOR CONTOUR AT 1.0m INTERVAL

PREPARED BY :

THE COIMBATORE DIGITAL SURVEYORS
31/1, FIRST MAIN ROAD, ANNA NAGAR,
PEELAMEDU (Post),
COIMBATORE – 641 004
MOBILE : 9790030071

REF NO : 232/ 15–16

DATE : 05–03–2016